FilmL.A., Inc.
6255 W Sunset Blvd, 12th Floor
Hollywood, CA 90028
t: (213)977-8600 - f: (213)977-8601
www.filmla.com

Summary Information

Permit No: F00145949-B **Type of Permit:** FILMING **Release Date:** 12/07/2018

Production Company SOMETHING IDEAL INC DBA MISSING PIECES

Insured Company Name SOMETHING IDEAL INC DBA MISSING PIECES

Contact Phone No. 1 718-228-5801
Contact Phone No. 2
Fax
Address 68 GREENPOINT AVE, UNIT 4 BROOKLYN, New York 10012

Production Title FORD

Type of Production Commercial - Standard

Producer Chris Palladino

Director Tucker Walsh

1st AD Paul Norman

Production Manager Randy Emfinger

FilmL.A. Coordinator Melissa Levine

Location Manager Andrew Stahl
Primary Phone Mobile - 617-592-2264
Secondary Phone

Location Assistant N/A N/A
Primary Phone Mobile - 000-000-00000000
Secondary Phone

Fees

FILMLA NON-REFUNDABLE FILM PERMIT RIDER FEE	$109.00

Total Permit Fee $109.00

Number of Locations 3

NOT A PERMIT

FilmL.A., Inc.
6255 W Sunset Blvd, 12th Floor
Hollywood, CA 90028
t: (213)977-8600 - f: (213)977-8601
www.filmla.com

Summary Information — Location

Permit Number	F00145949-B	**Location Manager**	Andrew Stahl
Production Company	SOMETHING IDEAL INC DBA MISSIN...	Primary Phone	Mobile - 617-592-2264
Insured Company	SOMETHING IDEAL INC DBA MISSIN...	Secondary Phone	
Production Title	FORD		

Location Address 6535 Cedros Avenue, Van Nuys, CA, 91411

Location Name VAN NUYS HIGH SCHOOL

Location Type School

Prep Dates 12/7/2018 - 12/7/2018 04:00 - 13:00 1 day

Film Dates 12/7/2018 - 12/7/2018 13:00 - 18:00 1 day

Strike Dates 12/7/2018 - 12/7/2018 18:00 - 21:00

Open or Closed to the Public Open

Generic Conditions
*LA CITY AND/OR LA COUNTY FIRE CHECKLIST ATTACHED TO FINAL PERMIT. THE PERMITTEE IS RESPONSIBLE FOR COMPLETING CHECKLIST PRIOR TO FILMING ACTIVITY AT THIS LOCATION. NON COMPLIANCE MAY RESULT IN ASSIGNMENT OF A FIRE OFFICER.
Community Survey Required
Must Maintain 5' Clearance on Sidewalks/Walkways
Must maintain local/emergency access
No cast or crew parking on area streets
No crossovers allowed on street without prior approval.
No interference with vehicular or pedestrian traffic

Please see attached documents
Cedros St btwn Kittridge St & Hamlin St - Something Ideal.pdf
APPOINTMENT OF FILM THIS PRODUCTION SERVICES AA.pdf

Equipment on Location

Type	Quantity
10 Ton Truck	2
Cast/Crew vehicles	75
Catering Truck	2
Cube Trucks	5
Generator	1
Honey Wagons	2
Motor Homes	1
Picture vehicles	1

Personnel on Location

Type	Quantity
Cast	5
Crew	70
Off-Duty/Retired LAPD Officer(s)	1
Spot Check	1

NO PERMIT

FilmL.A., Inc.
6255 W Sunset Blvd, 12th Floor
Hollywood, CA 90028
t: (213)977-8600 - f: (213)977-8601
www.filmla.com

Summary Information — Location

Permit Number	F00145949-B	**Location Manager**	Andrew Stahl
Production Company	SOMETHING IDEAL INC DBA MISSIN...	Primary Phone	Mobile - 617-592-2264
Insured Company	SOMETHING IDEAL INC DBA MISSIN...	Secondary Phone	
Production Title	FORD		

Semi Trucks	1
Vans	4

Filming Activities Drive ups & away; Equipment on property; Exterior establishing shots; Exterior models against scenery; Interior and exterior dialogue; Interior and exterior motion without sound; Interior models against scenery;

Jurisdiction **Political:** Los Angeles City - Council District 06 **Police:** Los Angeles Police Department **Fire:** Los Angeles City

Thomas Guide **Page:** 531 **Grid:** J6

Coordinator Note LAUSD MONITOR REQUIRED
12/7, 0300-2200

Coordinator Note SPOT CHECK
RILES

Coordinator Note RIDER B ADDS CHURCH BASE CAMP/CREW PARKING.

Parking

Base Camp	14655 Kittridge St,	**Crew Parking**	14655 Kittridge St,
Location Type :	Los Angeles, CA,	Location Type :	Los Angeles, CA,
Other Location	91405	Other Location	91405

NOT A PERMIT

FilmL.A., Inc.
6255 W Sunset Blvd, 12th Floor
Hollywood, CA 90028
t: (213)977-8600 - f: (213)977-8601
www.filmla.com

Summary Information — Location

Permit Number	F00145949-B	**Location Manager**	Andrew Stahl
Production Company	SOMETHING IDEAL INC DBA MISSIN...	Primary Phone	Mobile - 617-592-2264
Insured Company	SOMETHING IDEAL INC DBA MISSIN...	Secondary Phone	
Production Title	FORD		

Location Address 4842 Gentry Ave, Los Angeles, CA, 91607

Location Type Private Residence

Film Dates 12/7/2018 - 12/7/2018 06:00 - 13:00 1 day

Open or Closed to the Public Closed

Generic Conditions

*LA CITY AND/OR LA COUNTY FIRE CHECKLIST ATTACHED TO FINAL PERMIT. THE PERMITTEE IS RESPONSIBLE FOR COMPLETING CHECKLIST PRIOR TO FILMING ACTIVITY AT THIS LOCATION. NON COMPLIANCE MAY RESULT IN ASSIGNMENT OF A FIRE OFFICER.
Community Survey Obtained
Equipment staging and vehicles may park on one side of the street only.
Must comply with attached conditions
Must Maintain 5' Clearance on Sidewalks/Walkways
Must maintain local/emergency access
No cast or crew parking on area streets
No interference with pedestrian traffic
No stopping or setting up in front of merchants or residents without prior approval
Number of uniformed officers listed on the permit is a minimum requirement. Permittee remains responsible for deploying a sufficient number of uniformed officers to provide traffic and crowd control to ensure the safety of the film crew and the public.
Traffic Officers Required

Equipment on Location

Type	Quantity
10 Ton Truck	2
Cast/Crew vehicles	75
Catering Truck	2
Cube Trucks	5
Generator	1
Honey Wagons	2
Motor Homes	1
Picture vehicles	1
Process Trailer	1
Vans	4

Personnel on Location

Type	Quantity
Cast	5
Crew	80
Off-Duty/Retired LAPD Officer(s)	4
Spot Check	1

NOT A PERMIT

FilmL.A., Inc.
6255 W Sunset Blvd, 12th Floor
Hollywood, CA 90028
t: (213)977-8600 - f: (213)977-8601
www.filmla.com

Summary Information — Location

Permit Number	F00145949-B	**Location Manager**	Andrew Stahl
Production Company	SOMETHING IDEAL INC DBA MISSIN...	Primary Phone	Mobile - 617-592-2264
Insured Company	SOMETHING IDEAL INC DBA MISSIN...	Secondary Phone	
Production Title	FORD		

Filming Activities Camera in car; Camera on sticks; Drive ups & away; Driving shots; Driving shots with the flow of traffic; Exterior Dialogue; Exterior establishing shots; Exterior models against scenery; Exterior motion without sound; Intermittent traffic control - 2 minutes standard; TRUCK PULLS IN FRONT OF HOUSE TALENT GETS OUT OF TRUCK AND DELIVERS A CASSEROLE, TRUCKS IN DRIVE WAY ;

Jurisdiction **Political:** Los Angeles City - Council District 02 **Police:** Los Angeles Police Department **Fire:** Los Angeles City

Thomas Guide **Page:** 562 **Grid:** G3

Coordinator Note MONITOR REQUIRED
12/7, 0500-1300

Coordinator Note NO PARKING IN FRONT OF 4934 AGNES AVENUE OR 4940 AGNES AVE

Coordinator Note NO POSTING IN FRONT OF 4934, 4940, OR 4960 AGNES AV.

Coordinator Note MUST TURN POSTED PARKING SIGNS AROUND UPON LEAVING LOCATION

Coordinator Note NO PARKING IN FRONT OF
4832 GENTRY AVE
4837 GENTRY AVE

Coordinator Note SPOT CHECK
RILES

Coordinator Note RIDER B ADDS CHURCH BASE CAMP/CREW PARKING.

Parking

Base Camp	14655 Kittridge St,	**Crew Parking**	14655 Kittridge St,
Location Type : Other Location	Los Angeles, CA, 91405	Location Type : Other Location	Los Angeles, CA, 91405

NOT A PERMIT

FilmL.A., Inc.
6255 W Sunset Blvd, 12th Floor
Hollywood, CA 90028
t: (213)977-8600 - f: (213)977-8601
www.filmla.com

Summary Information — Location

Permit Number	F00145949-B	**Location Manager**	Andrew Stahl
Production Company	SOMETHING IDEAL INC DBA MISSIN...	Primary Phone	Mobile - 617-592-2264
Insured Company	SOMETHING IDEAL INC DBA MISSIN...	Secondary Phone	
Production Title	FORD		

Location Address 4322 Agnes Ave, Los Angeles, CA, 91604

Location Type Private Residence

Film Dates 12/7/2018 - 12/7/2018 07:00 - 22:00 1 day

Open or Closed to the Public Closed

Generic Conditions

*LA CITY AND/OR LA COUNTY FIRE CHECKLIST ATTACHED TO FINAL PERMIT. THE PERMITTEE IS RESPONSIBLE FOR COMPLETING CHECKLIST PRIOR TO FILMING ACTIVITY AT THIS LOCATION. NON COMPLIANCE MAY RESULT IN ASSIGNMENT OF A FIRE OFFICER.
Community Survey Obtained
Must comply with attached conditions
Must Maintain 5' Clearance on Sidewalks/Walkways
Must maintain local/emergency access
No cast or crew parking on area streets
No interference with pedestrian traffic
No stopping or setting up in front of merchants or residents without prior approval
Number of uniformed officers listed on the permit is a minimum requirement. Permittee remains responsible for deploying a sufficient number of uniformed officers to provide traffic and crowd control to ensure the safety of the film crew and the public.
Traffic Officers Required

Equipment on Location

Type	Quantity
10 Ton Truck	2
Cast/Crew vehicles	75
Catering Truck	2
Cube Trucks	5
Generator	1
Honey Wagons	2
Motor Homes	1
Picture vehicles	1
Process Trailer	1
Vans	4

Personnel on Location

Type	Quantity
Cast	5
Crew	80
Spot Check	1

Filming Activities Camera in car; Camera on sticks; Drive by; Drive ups & away; Driving shots; Exterior Dialogue; Exterior establishing shots; Exterior models against scenery;

NOT A PERMIT

FilmL.A., Inc.
6255 W Sunset Blvd, 12th Floor
Hollywood, CA 90028
t: (213)977-8600 - f: (213)977-8601
www.filmla.com

Summary Information — Location

Permit Number	F00145949-B	**Location Manager**	Andrew Stahl
Production Company	SOMETHING IDEAL INC DBA MISSIN...	Primary Phone	Mobile - 617-592-2264
Insured Company	SOMETHING IDEAL INC DBA MISSIN...	Secondary Phone	
Production Title	FORD		

Exterior motion without sound; Intermittent traffic control - 2 minutes standard; PICTURE CAR IN DRIVE WAY, TALENT WALKS OUT WITH BABY IN ONE HAND AND BAGS IN THE OTHER AND STARTS TRUCK WITH REMOTE;

Jurisdiction **Political:** Los Angeles City - Council District 02 **Police:** Los Angeles Police Department **Fire:** Los Angeles City

Thomas Guide **Page:** 562 **Grid:** G5

Coordinator Note SPOT CHECK
RILES

Coordinator Note RIDER B ADDS CHURCH BASE CAMP/CREW PARKING.

Parking

Base Camp
Location Type : Other Location
14655 Kittridge St, Los Angeles, CA, 91405

Crew Parking
Location Type : Other Location
14655 Kittridge St, Los Angeles, CA, 91405

NOT A PERMIT

Permit #F00145949-B

ROAD WORK AHEAD W20-1 | RIGHT LANE CLOSED AHEAD W20-5 | W1-6 (L) | LANE CLOSED C30(CA) | RIGHT LANE MUST TURN RIGHT R3-7

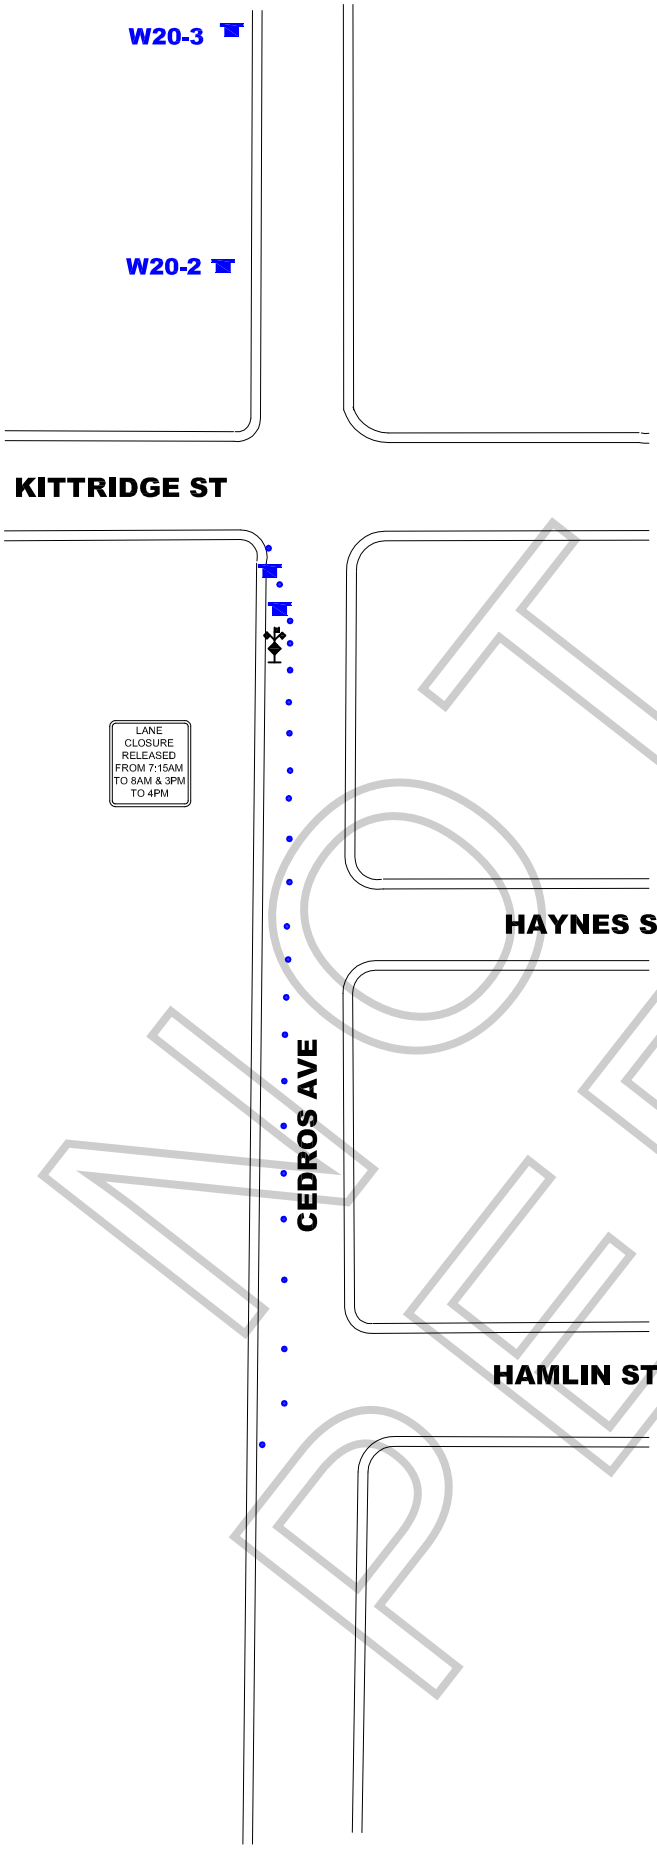

Ⓢ TRAFFIC SIGNAL

● TRAFFIC CONE

TYPE I W/ SIGN

FLASHING ARROW SIGN (FAS)

ALL TRAFFIC CONTROL WILL BE INSTALLED TO MEET OR EXCEED THE LATEST CA-MUTCD MINIMUM REQUIREMENTS

N

WORK ZONE TRAFFIC CONTROL PLAN GENERAL NOTES

1. **DATE/TIME: 12-7-18 FROM 04:00 HOURS TO 22:00 HOURS.**
2. ALL SIGNING, STRIPING, AND TRAFFIC CONTROL DEVICES SHALL CONFORM TO THE (CURRENT) STATE OF CALIFORNIA DEPARTMENT OF TRANSPORTATION (CALTRANS) STANDARD PLANS AND STANDARD SPECIFICATIONS , CALIFORNIA MUTCD, AND ANY ADDENDUMS THERETO, AND AS SHOWN ON THESE PLANS, SYMBOLS AND ABBREVIATIONS USED ARE SHOWN ON CALTRANS STANDARD PLANS.
3. THERE WILL BE NO INTERFERENCE WITH TRAFFIC SIGNALS OR CROSSWALKS.
4. CONES WILL BE 28" MINIMUM HEIGHT AND HAVE REFLECTORIZED SLEEVES FOR NIGHT WORK.
5. POLICE WILL DIRECT TRAFFIC IF NECESSARY.

NOT A PERMIT

TCP FOR:
SOMETHING IDEAL INC DBA MISSING PIECES:
"FORD"

LOCATION:
WEST SIDE CURB LANE - CEDROS AVE
FROM KITTRIDGE ST TO HAMLIN ST
VAN NUYS, CALIFORNIA

CONTACT: RENE GARCIA
OFFICE# 213-763-9000
ANDREW STAHL
PH# 617-592-2264

JCL TRAFFIC SERVICES
(213) 622-9775
C31-CA Lic # 805357

DATE	REVISIONS	DRAFTER: MARIO MENJIVAR
		SCALE: N.T.S.
		FILM LA: ML

APPOINTMENT OF FILM THIS PRODUCTION SERVICES, INC. AS AUTHORIZED AGENT AND REPRESENTATIVE

I certify that I am a representative of m ss ng p eces m ss ng p eces ("Principal") and am
Name of "Principal" / Production Company
authorized to enter into binding contractual agreements on Principal's behalf provided Principal has pre-approved such agreements. I further certify that I am authorized by principal to appoint other representatives and agents for Principal and to give such representatives and agents authority to enter into and bind Principal to agreements relating to the issuance and compliance with location film (e.g. theatrical, television, commercial, and other motion picture filming) and still photographic permits, including the permits themselves and any riders to such permits. Acting on the behalf of Principal in my capacity as it's authorized representative, I appoint Film This Production Services, Inc. (a.k.a. Film This) and it's employees and agents ("Film This") as Principal's authorized representatives and agents to apply for and receive location film (e.g. theatrical, television, commercial, and other motion picture filming) and still photographic permits on behalf of Principal through the *FILML.A., INC.* for any city , county or other jurisdiction where *FILML.A., INC.* operates, in accordance with Principal's instructions, to negotiate, discuss, accept, modify, agree to bind the Principal to the terms and conditions of such permits (including any restrictions and/or community guidelines applicable to any such permit) and to execute such permits on behalf of Principal. Principal understands, acknowledges and agrees that it (and/or it's insurer) remains responsible for liable and all obligations imposed by or incidental to any permit or rider issued to Principal signed by an employee or agent of (including any coordinator, runner or messenger used by) Film This. Principal further agrees to comply with the terms and conditions of any such permits and hereby appoints Film This as an authorized representative to facilitate compliance with such terms and conditions following issuance of such permits and to enter into agreements for Principal with respect thereto. Any person, City, agency, entity or organization (including *FILML.A., INC.* and any city, county or other jurisdiction where *FILML.A., INC.* operates) may rely on this appointment and not need obtain any further authorization for any act described herein. An original or faxed copy of this appointment shall be sufficient and may be treated as an original for all purposes. The appointment may be revoked by Principal at anytime in writing delivered to *FILML.A., INC.*, but in any case shall expire one (1) year from the date of execution set forth below.

I declare under penalty of perjury under the laws of the State of California that I am authorized to appoint Film This as an agent for Principal and based on that authority I hereby appoint Film This as Principal's agent as set forth herein.

Dated 12/6/18 By _____
Representative's Signature

m ss ng p eces	11751 Mississippi Ave #130
Name of "Principal" (Production Company)	Principal's Address
William R. Emfinger	Los Angeles, CA 90025
Print Princpal Representative's Name	City, State, Zip Code
Production Supervisor	310.853.1066
Representative's Title (i.e. UPM, Loc Mgr)	Principal's Telephone Number

NOT A PERMIT